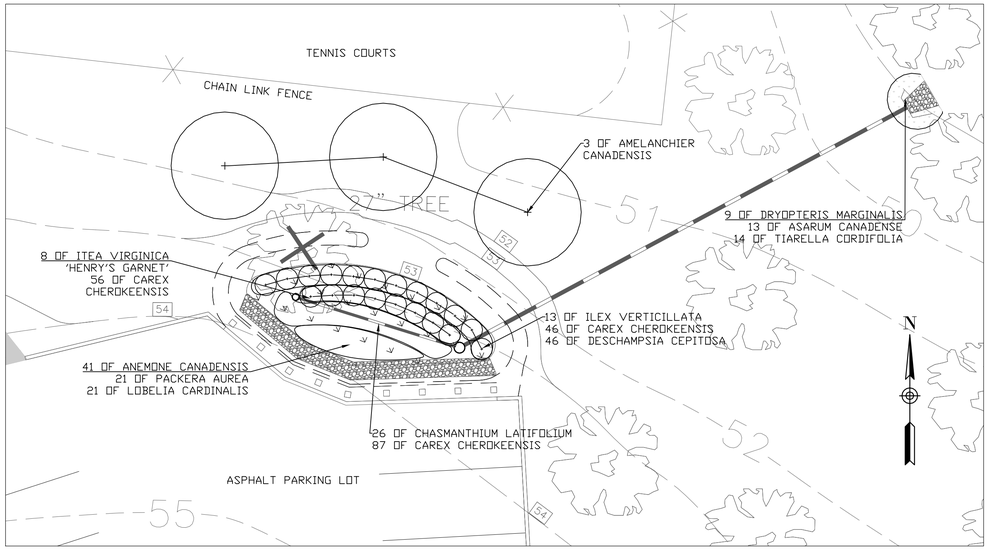

LANDSCAPE PLAN: MICRO-BIORETENTION #1
SCALE: 1"=10'

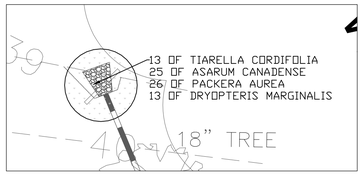

LANDSCAPE PLAN: ENTRANCE
SCALE: 1"=10'

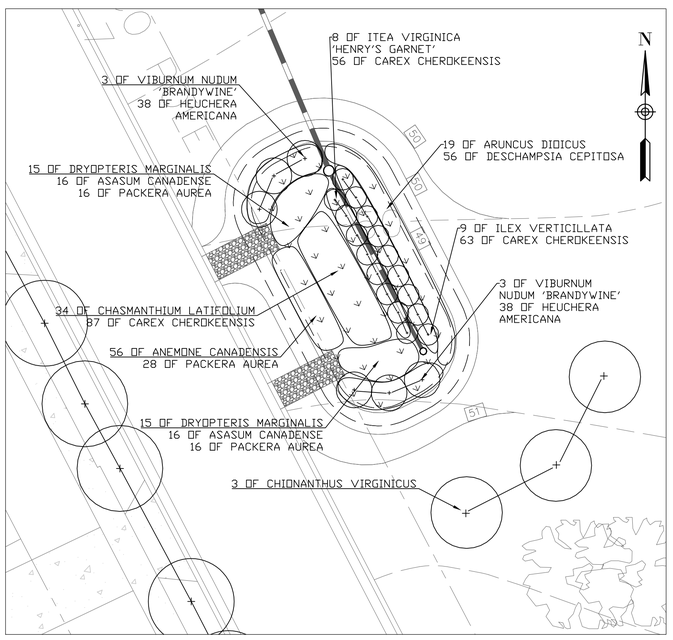

LANDSCAPE PLAN: MICRO-BIORETENTION #2
SCALE: 1"=10'

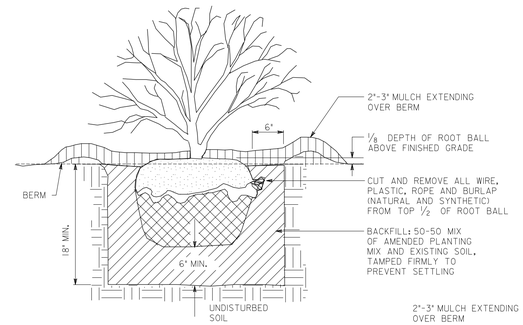

FOR SHRUBS 2' TO 4' IN HEIGHT

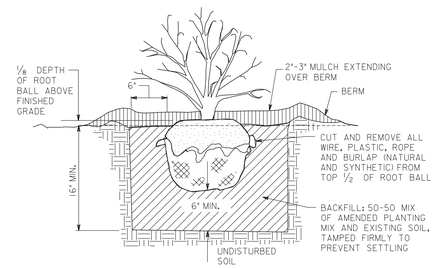

FOR SHRUBS UNDER 2' IN HEIGHT

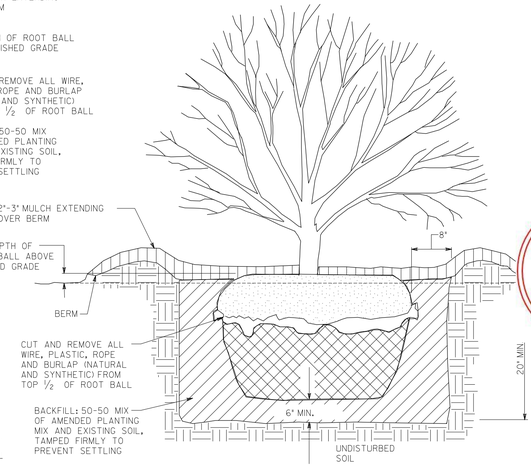

FOR SHRUBS 4' IN HEIGHT AND OVER

P.G.C
Structural
DPIE
APPROVED AS NOTED BY BUILDING SECTION

DATE	APPR.
REVISED	
ISSUED:	
	REFERENCE

RECOMMENDED: DEPUTY CHIEF ENGINEER

APPROVED: CHIEF TRANSPORTATION ENGINEER

STANDARD PLANTING DETAILS SHRUBS

DISTRICT OF COLUMBIA
DEPARTMENT OF TRANSPORTATION

DWG. NO. 611.15

PLANT LIST

TYPE	QTY	LATIN NAME	COMMON NAME	SIZE/SPACING
SHRUBS	22	ILEX VERTICILLATA	WINTERBERRY	3 GAL @ 36" O.C.
	16	ITEA VIRGINICA 'HENRY'S GARNET'	VIRGINIA SWEETSPIRE	3 GAL @ 36" O.C.
	16	VIBURNUM NUDUM 'BRANDYWINE'	POSSUMHAW VIBURNUM	5 GAL @ 60" O.C.
PERENNIALS	97	ANEMONE CANADENSIS	CANADA ANEMONE	1 GAL @ 12" O.C.
	19	ARUNCUS DIOICUS	GOAT'S BEARD	1 GAL @ 24" O.C.
	1	LOBELIA CARDINALIS	CARDINAL FLOWER	LP50 - 50 PLUGS PER TRAY 12" O.C.
GROUNDCOVER	2	ASARUM CANADENSE	CANADA WILD GINGER	LP50 - 50 PLUGS PER TRAY 12" O.C.
	2	HEUCHERA AMERICANA	CORAL BELLS	LP50 - 50 PLUGS PER TRAY 12" O.C.
	2	PACKERA AUREA	GOLDEN RAGWORT	LP50 - 50 PLUGS PER TRAY 12" O.C.
	1	TIARELLA CORDIFOLIA 'BRANDYWINE'	FOAM FLOWER	LP50 - 50 PLUGS PER TRAY 12" O.C.
GRASSES + FERNS	8	CAREX CHEROKEENSIS	CHEROKEE SEDGE	LP50 - 50 PLUGS PER TRAY 12" O.C.
	60	CHASMANTHIUM LATIFOLIUM	NORTHERN SEA OAT	1 GAL @ 24" O.C.
	2	DESCHAMPSIA CEPITOSA	TUFTED HAIR GRASS	LP50 - 50 PLUGS PER TRAY 12" O.C.
	2	DRYOPTERIS MARGINALIS	MARGINAL SHIELD FERN	LP50 - 50 PLUGS PER TRAY 18" O.C.

BMP & ESD AS-BUILT CERTIFICATION

I HEREBY CERTIFY TO THE BEST OF MY KNOWLEDGE AND BELIEF THAT THE STORMWATER MANAGEMENT FACILITIES (BOTH BMP AND ESD) SHOWN ON THE PLANS AHVE BEEN CONSTRUCTED IN ACCORDANCE WITH THE PLANS AND SPECIFICATIONS APPROVED BY PRINCE GEORGE'S COUNTY DEPARTMENT OF PERMITTING, INSPECTION AND ENFORCEMENT.

ENGINEERS NAME HERE DATE:
MD. REG. P.E. NO. XXXXX

PROFESSIONAL CERTIFICATION

I HEREBY CERTIFY THAT THESE DOCUMENTS WERE PREPARED OR APPROVED BY ME, AND THAT I AM A DULY LICENSED PROFESSIONAL ENGINEER UNDER THE LAWS OF THE STATE OF MARYLAND, LICENSE NO. _____ , EXPIRATION DATE: _____ .

STATE OF MARYLAND
Lic. No. 625
Neil Alan Weinstein
Registered
LANDSCAPE ARCHITECT

EXPIRATION DATE: 09/17/2019

Prince George's County Maryland
Department of the Environment (DoE)
APPROVED PERMIT SET

The Department of the Environment (DoE) has completed a review of this document for code compliance. As required by State Code, the design professional(s) responsible for the preparation and content of this document must provide a record copy of these documents with their original seal, signature and date.

Case Name: BOYD PARK STORMWATER RETROFIT
Case Number (Permit #): 3287-2018-0
Case Type: DOE SW OTHER
Issuance Date: 1/30/2018
Address: 1801 64TH AVE CHEVERLY, Maryland 20785
Lot(s) and Block(s) and Parcel(s):

El Hadji D Fall

ENVIRONMENT

Peer Reviewed By:
Mike Wagner
Discipline:
Site/Civil
Date:
01/25/2018

LOW IMPACT DEVELOPMENT CENTER
5000 Sunnyside Avenue, Suite 100
Beltsville, MD 20705
Tel. (301) 982-5559
Fax. (301) 982-9305
www.lowimpactdevelopment.org

0 10 20 30
SCALE: 1" = 10'-0"

MISS UTILITY NOTE

INFORMATION CONCERNING EXISTING UNDERGROUND UTILITIES WAS OBTAINED FROM AVAILABLE RECORDS. THE CONTRACTOR MUST DETERMINE THE EXACT LOCATION AND ELEVATION OF ALL EXISTING UTILITIES AND UTILITY CROSSINGS BY DIGGING TEST PITS BY HAND. WELL IN ADVANCE OF THE START OF EXCAVATION. CONTACT "MISS UTILITY" AT 1-800-257-7777, 48 HOURS PRIOR TO THE START OF EXCAVATION. IF CLEARANCES ARE LESS THAN SHOWN ON THIS PLAN OR TWELVE (12) INCHES, WHICHEVER IS LESS, CONTACT THE ENGINEER AND THE UTILITY COMPANY BEFORE PROCEEDING WITH CONSTRUCTION. CLEARANCES LESS THAN NOTED MAY REQUIRE REVISIONS TO THIS PLAN.

REV. NO.	DATE	REVISIONS PRIOR TO APPROVAL

LANDSCAPE PLAN

FOR PERMIT ONLY

BOYD PARK / 64TH AVENUE STORMWATER RETROFIT
1801 64TH AVENUE
CHEVERLY, MD 20785
PRINCE GEORGE'S COUNTY, MARYLAND

ISSUE:	DATE: 01/23/18
SCALE: 1" = 10'	SHEET 10 OF 10
FILE NO:	L-1.02
DRAFTED: SC	
CHECKED: NW	